FilmL.A., Inc.
6255 W Sunset Blvd, 12th Floor
Hollywood, CA 90028
t: (213)977-8600 - f: (213)977-8601
www.filmla.com

Summary Information

Permit No: F00140880-A **Type of Permit:** FILMING **Release Date:** 08/09/2018

Production Company SUPERPRIME

Insured Company Name SUPERPRIME
Contact Phone No. 1 310-558-7500
Contact Phone No. 2
Fax
Address 9950 JEFFERSON BLVD, BLDG 3
CULVER CITY, California 90291

Production Title NBA 2K

Type of Production Commercial - Standard

Producer CARR DONALD

Director THE MALLOYS

1st AD MICHAEL KAHN

Production Manager NICK SHANDRA

FilmL.A. Coordinator Michael Gonzalez

Location Manager JOHN RIZZI
Primary Phone Mobile - 310-729-3368
Secondary Phone

Location Assistant na na
Primary Phone Mobile - 000-000-0000
Secondary Phone

Fees

Posting Max	$552.00
Notification Charge	$170.00
LA CITY LANE AND STREET CLOSURE FEE	$312.00
FILMLA NON-REFUNDABLE FILM PERMIT RIDER FEE	$109.00

Total Permit Fee $1,143.00

Number of Locations 1

NOT A PERMIT

FilmL.A., Inc.
6255 W Sunset Blvd, 12th Floor
Hollywood, CA 90028
t: (213)977-8600 - f: (213)977-8601
www.filmla.com

Summary Information — Location

Permit Number	F00140880-A	**Location Manager**	JOHN RIZZI
Production Company	SUPERPRIME	Primary Phone	Mobile - 310-729-3368
Insured Company	SUPERPRIME	Secondary Phone	
Production Title	NBA 2K		

Location Address 1053 W 23rd St, Los Angeles, CA, 90015

Location Type Retail Business

Prep Dates 8/9/2018 - 8/9/2018 12:00 - 20:00 1 day

Film Dates 8/9/2018 - 8/10/2018 20:00 - 05:00 1 day

Open or Closed to the Public Closed

Generic Conditions

*Certain service and personnel fees required by jurisdictional agencies are not collected by FilmL.A. Any such fees must be paid directly to the appropriate agency, and a separate invoice will be provided to the permittee.
*LAFD UFSO: Company must contact FilmL.A. for extension of the Uniformed Fire Safety Officers' hours. During normal business hours, UFSO must also inform the LAFD Film desk of the extension.
Community Survey Obtained
Equipment staging and vehicles may park on one side of the street only.
Must Maintain 5' Clearance on Sidewalks/Walkways
Must maintain local/emergency access
No cast or crew parking on area streets
No steps from trailers, trucks or motorhomes may be facing road
Number of uniformed officers listed on the permit is a minimum requirement.
Permittee remains responsible for deploying a sufficient number of uniformed officers to provide traffic and crowd control to ensure the safety of the film crew and the public.
Traffic control must be done in accordance w/MUTCD
Traffic Officers Required
Uniformed officers shall have a copy of the film permit in their possession and are required to confirm that all traffic control signage devices are in place.

Please see attached document Union St & 23rd St (closure) - Superprime.pdf

Equipment on Location

Type	Quantity
5 or 10 ton trucks	2
5 Ton Truck	3
Cast/Crew vehicles	170
Cube Trucks	5

Personnel on Location

Type	Quantity
Cast	4
Crew	65
Extras	100
LA City UFSO assigned	43205

NOT A PERMIT

FilmL.A., Inc.
6255 W Sunset Blvd, 12th Floor
Hollywood, CA 90028
t: (213)977-8600 - f: (213)977-8601
www.filmla.com

Summary Information — Location

Permit Number F00140880-A
Production Company SUPERPRIME
Insured Company SUPERPRIME
Production Title NBA 2K

Location Manager JOHN RIZZI
Primary Phone Mobile - 310-729-3368
Secondary Phone

Generator	1	Off-Duty/Retired LAPD Officer(s)	2
Motor Homes	1		
Picture vehicles	1		
Trailers	4		
Vans	3		

Filming Activities Atmospheric Smoke Effects; Camera in car; Camera on sticks; Drive by; Drive ups & away; Equipment on sidewalk, in curb lane & across street; Exterior Dialogue; Exterior establishing shots; Interior and exterior dialogue; Intermittent pedestrian control; Intermittent traffic control - 2 minutes standard; Wetdown; 100 EXTRAS WAITING ON SIDEWALK TO ENTER CLOTHING STORE, DRIVE BYS, UPS AND AWAYS, ITC, IPC; extras cross street and in street; ATV & motor cycle doing wheelies within closure;

Jurisdiction **Political:** Los Angeles City - Council District 01 **Police:** Los Angeles Police Department **Fire:** Los Angeles City

Thomas Guide **Page:** 634 **Grid:** B5

Approvals

LOS ANGELES CITY FIRE DEPARTMENT - FILM UNIT	Carlos Morel
LOS ANGELES CITY POLICE DEPARTMENT	Gabriel Aleman
FILML.A. CLOSURES	Adrian Fayad
LOS ANGELES CITY DEPARTMENT OF PUBLIC WORKS	Jessica Castro

Coordinator Note
UFSO required
8/9 1100-0300 overnight
START AT 665 Jefferson - SHRINE AUDITORIUM
Follow to: Washington Blvd, Park Row - Figueroa St
Follow to: Georgia St, Washington Blvd - W 17th St
Follow to: 1053 W 23rd St, Los Angeles, CA, 90015

Parking

Base Camp
Location Type : Filming Location

Crew Parking
Location Type : Other Location
SHRINE AUDITORIUM
665 W Jefferson Blvd, Los Angeles, CA, 90007

Parking Notes
Extras will be in a bus dropped off and picked up

Posting "No Parking" signs
B/S UNION ST. - HOOVER ST. - 22ND. ST.
B/S 23RD. ST. - HOOVER ST. - TOBERMAN ST.

NOT A PERMIT

FilmL.A., Inc.
6255 W Sunset Blvd, 12th Floor
Hollywood, CA 90028
t: (213)977-8600 - f: (213)977-8601
www.filmla.com

Summary Information — Location

Permit Number F00140880-A
Production Company SUPERPRIME
Insured Company SUPERPRIME
Production Title NBA 2K

Location Manager JOHN RIZZI
Primary Phone Mobile - 310-729-3368
Secondary Phone

Approximate Footage more than 1800 **Log Number** 211234

Date(s) 8/9/2018 to 8/9/2018 **Time(s)** 00:00 to 00:00

Lane / Full Closure FULL CLOSURE - UNION ST. - HOOVER ST. - 22ND. ST.
FULL CLOSURE - 23RD. ST. - HOOVER ST. - TOBERMAN ST.

Approximate Footage 0 - 300

Date(s) 8/9/2018 to 8/9/2018 **Time(s)** 23:00 to 05:00

NOT A PERMIT

Permit #F001408080-A

R3-1 R3-2 R11-4 R11-2 SC3 M4-10(L) M4-10(R) W20-2 W20-3 R5-1

TRAFFIC SIGNAL

TRAFFIC CONE

TYPE I W/ SIGN

HIGH LEVEL WARNING DEVICE

ALL TRAFFIC CONTROL WILL BE INSTALLED TO MEET OR EXCEED THE LATEST CA-MUTCD MINIMUM REQUIREMENTS

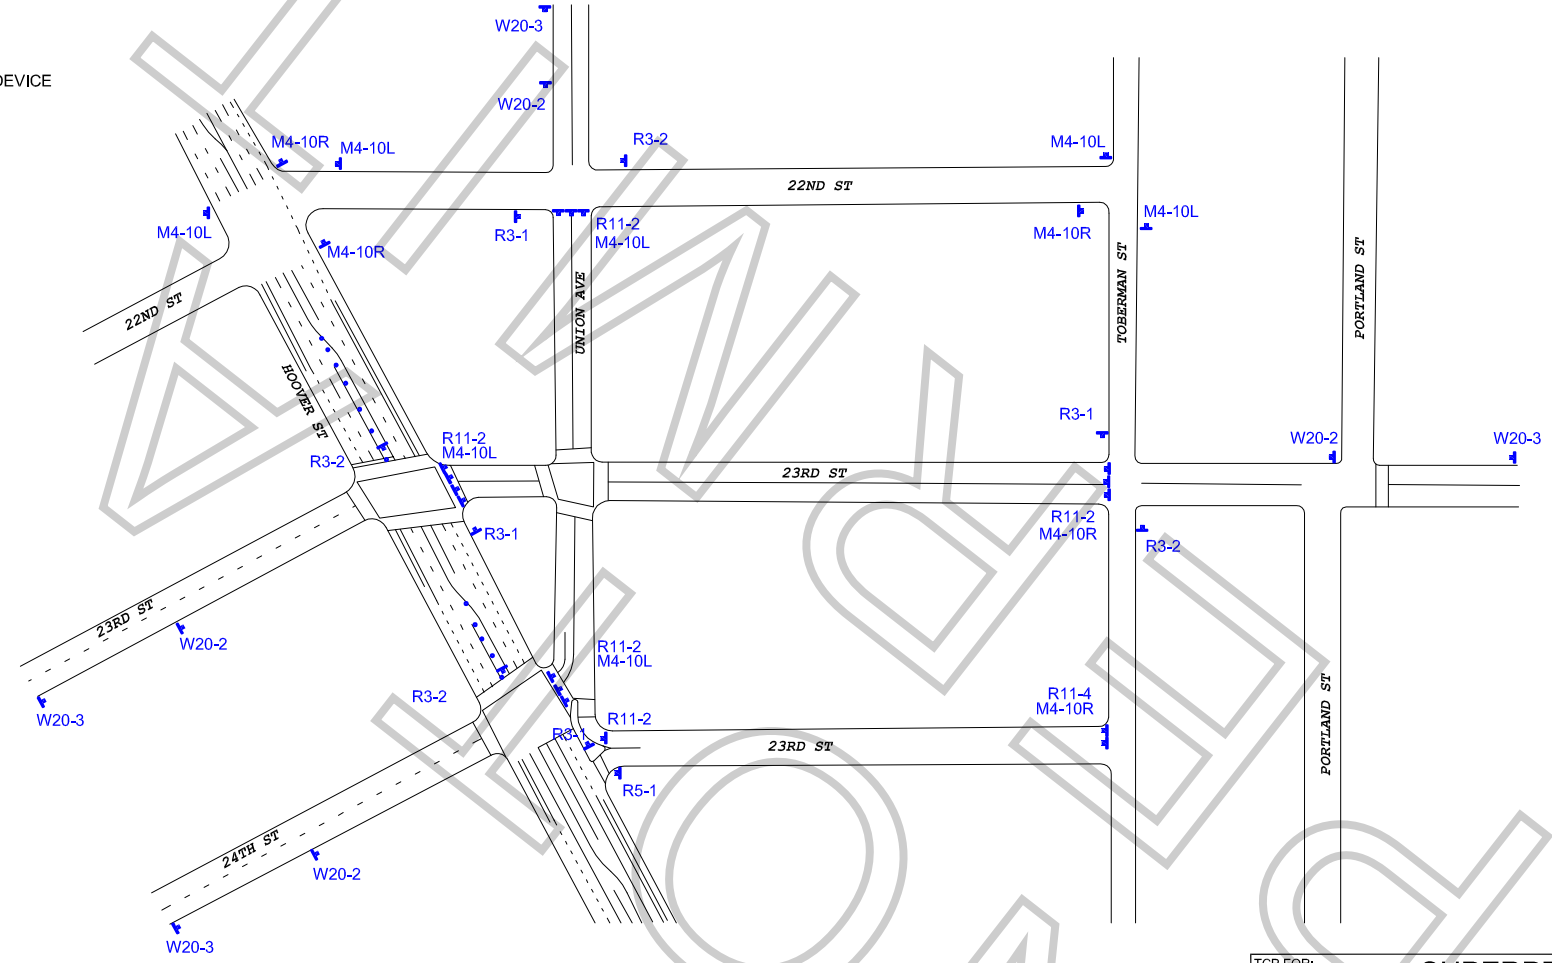

WORK ZONE TRAFFIC CONTROL PLAN
GENERAL NOTES

1. DATE/TIME: 8-9-18 FROM 23:00 HOURS TO 05:00 HOURS.

2. ALL SIGNING, STRIPING, AND TRAFFIC CONTROL DEVICES SHALL CONFORM TO THE (CURRENT) STATE OF CALIFORNIA DEPARTMENT OF TRANSPORTATION (CALTRANS) STANDARD PLANS AND STANDARD SPECIFICATIONS, CALIFORNIA MUTCD, AND ANY ADDENDUMS THERETO, AND AS SHOWN ON THESE PLANS, SYMBOLS AND ABBREVIATIONS USED ARE SHOWN ON CALTRANS STANDARD PLANS.
3. THERE WILL BE NO INTERFERENCE WITH TRAFFIC SIGNALS OR CROSSWALKS.
4. CONES WILL BE 28" MINIMUM HEIGHT AND HAVE REFLECTORIZED SLEEVES FOR NIGHT WORK.
5. POLICE WILL DIRECT TRAFFIC IF NECESSARY.

TCP FOR: **SUPERPRIME: "NBA"**

LOCATION: UNION AVE CLOSURE FROM 22ND ST TO HOOVER
23RD ST CLOSURE FROM HOOVER TO TOBERMAN
LOS ANGELES, CALIFORNIA

CONTACT: DENISE WHEELER
OFFICE# 818-347-9929
JOHN RIZZI
PH# 310-729-3368

JCL TRAFFIC SERVICES
(213) 622-9775
C31-CA Lic # 805357

DATE REVISIONS

DRAFTER: MARIO MENJIVAR
SCALE: N.T.S.
FILM LA: MG